


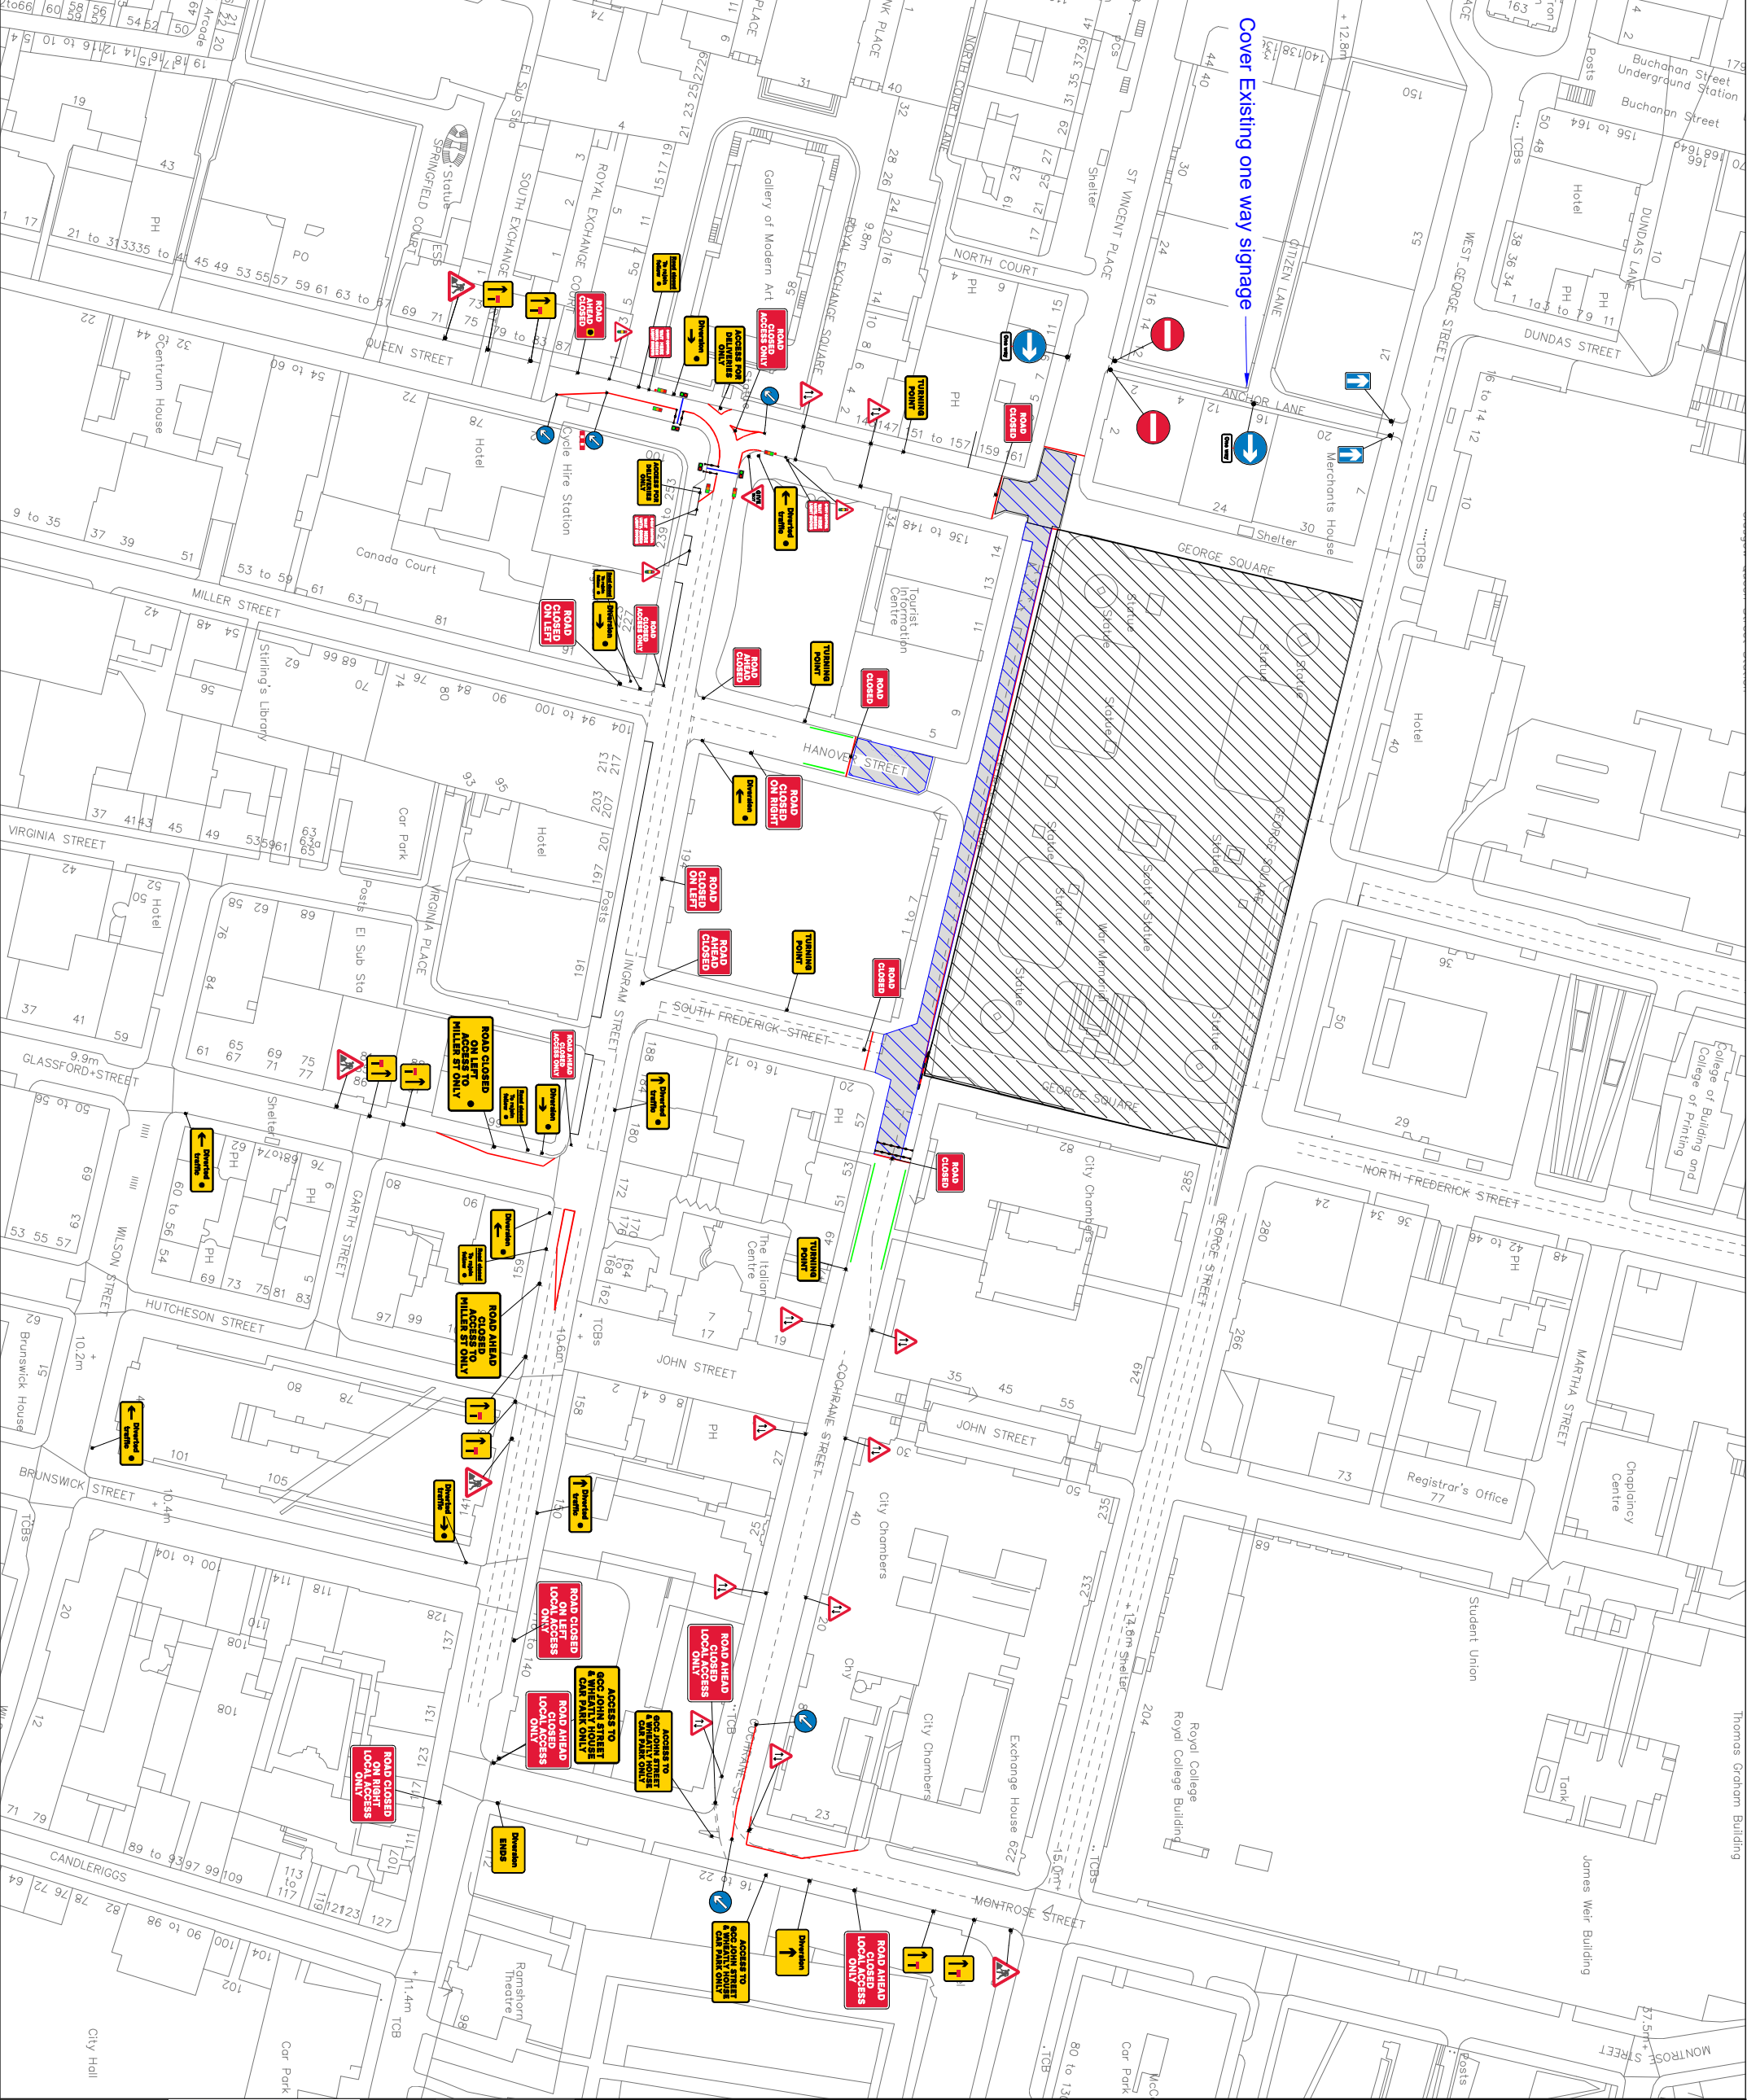

Coning

Parking Restriction

SAFETY ZONE DIMENSIONS
Permanent speed limit 30mph or less
Sideways safety zone 0.5m
Longways safety zone 0.5m
(Dimensions are minimum)

Rev

Revision details

Chkd/Appld

Date

Drawn:

SM

Checked:

MS

Date:

24/07/26

Scale:

Not to scale

Title:

George Square South,
Glasgow,
Glasgow City Council.

Dwg No.:

7740-TM-05-15C

Rev


TRAFFIC


ISO 9001


QUALITY MANAGEMENT SYSTEMS
0015