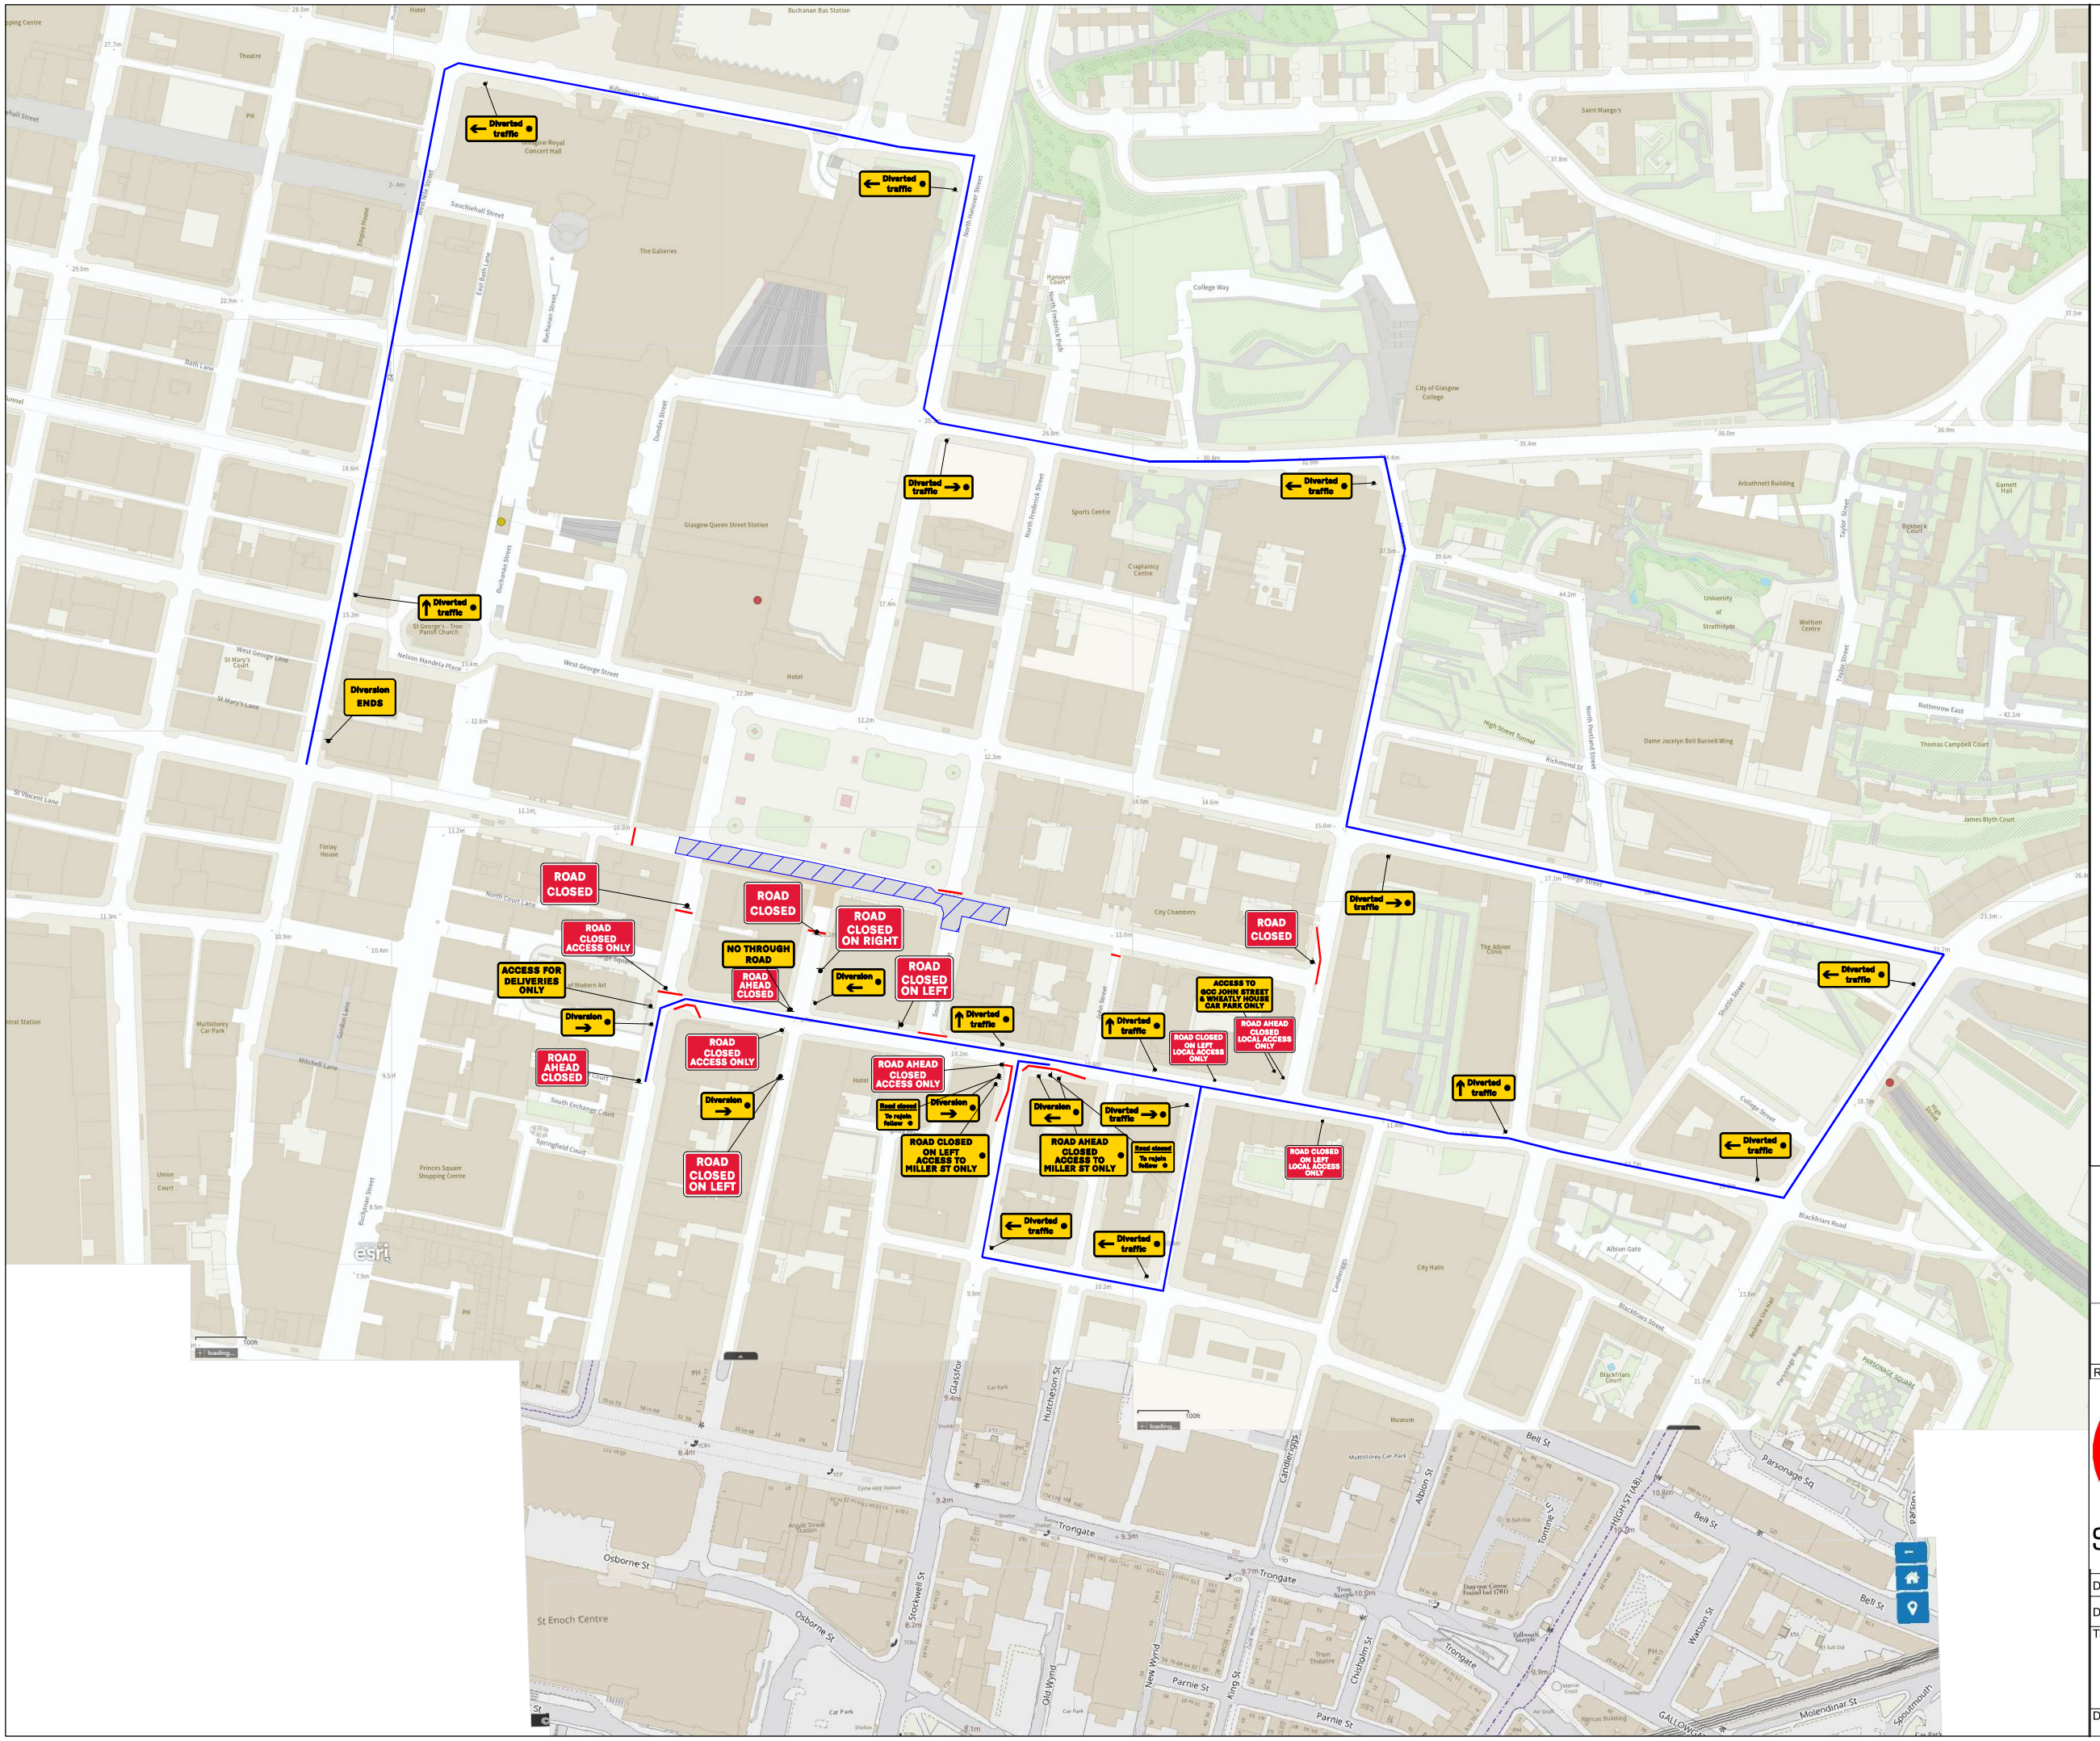


SAFETY ZONE DIMENSIONS
Permanent speed limit 30mph or less
Sideways safety zone 0.5m
Longways safety zone 0.5m
(Dimensions are minimum)

Rev	Revision details	Chkd	Appd	Date

SIGNSAFE TRAFFIC

nqa. ISO 9001 QUALITY MANAGEMENT

UKAS MANAGEMENT SYSTEMS 0015

Drawn :	SM	Checked :	MS
Date :	24/07/26	Scale :	Not to scale

Title : George Square South, Glasgow. Glasgow City Council.

Drg No. : 7740-TM-05-16C Rev